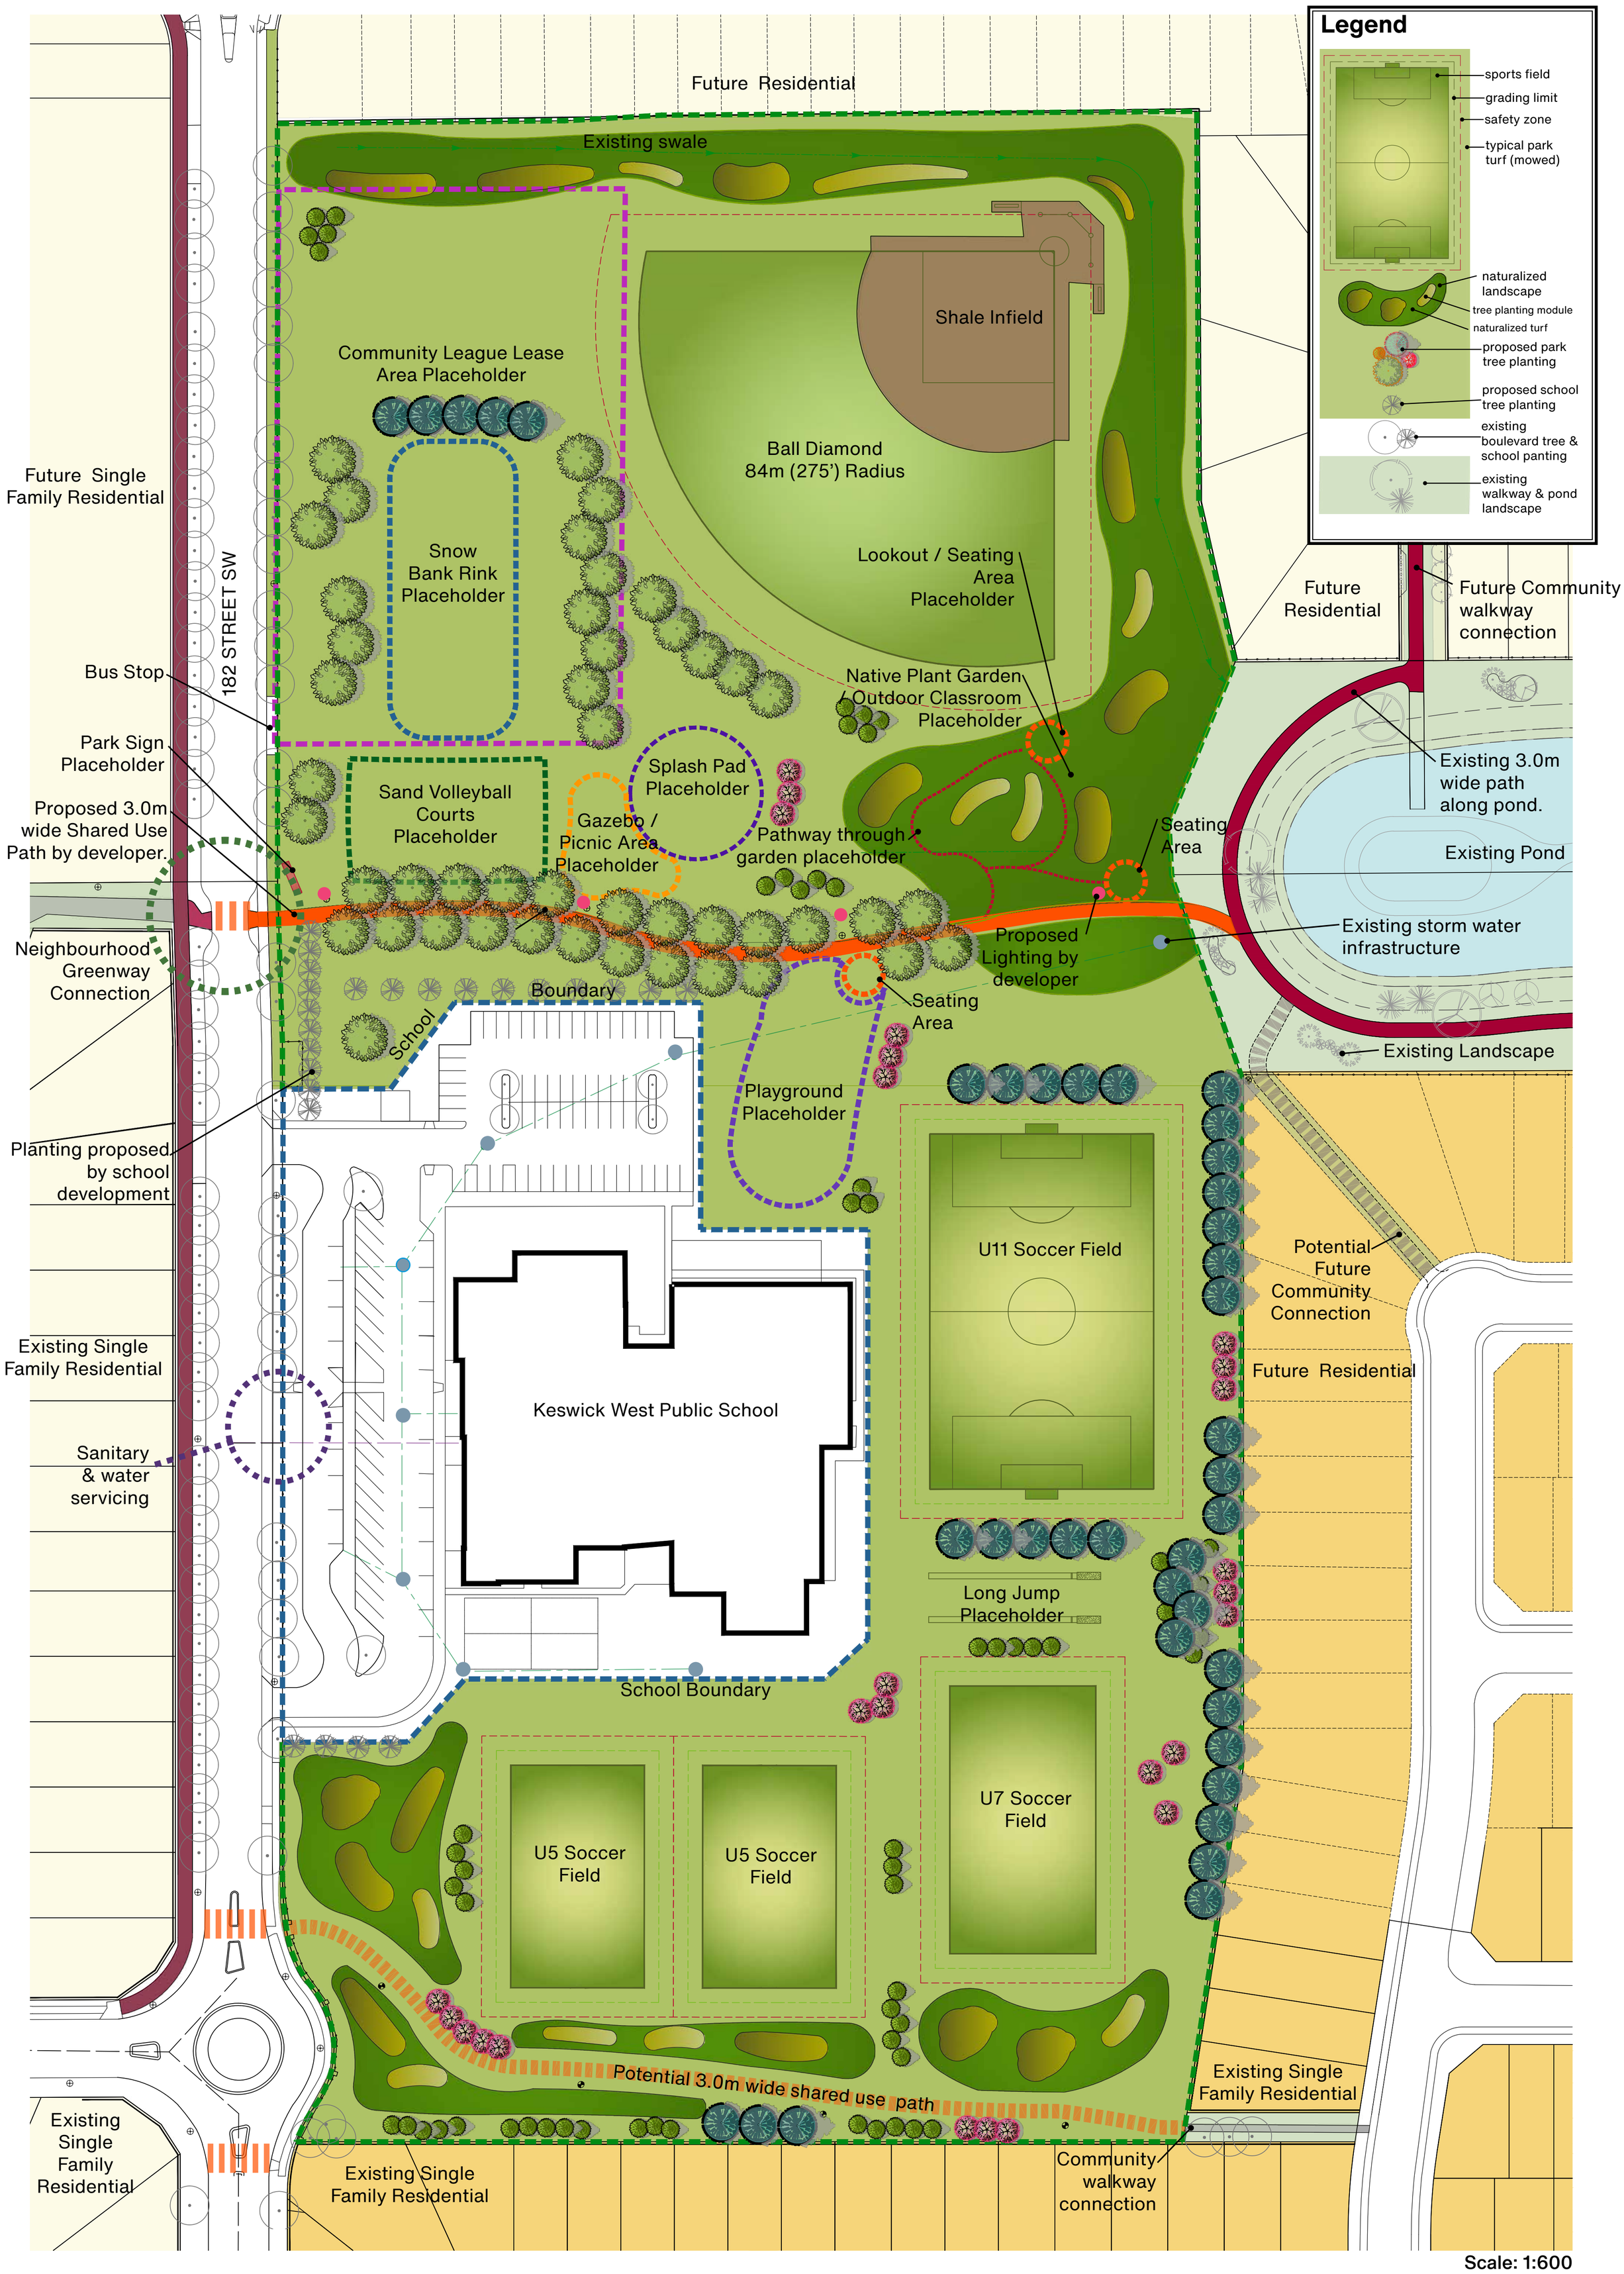

Scale: 1:600

Keswick West School Park Site
Draft Concept Plan

January 8, 2021
EO: 126349